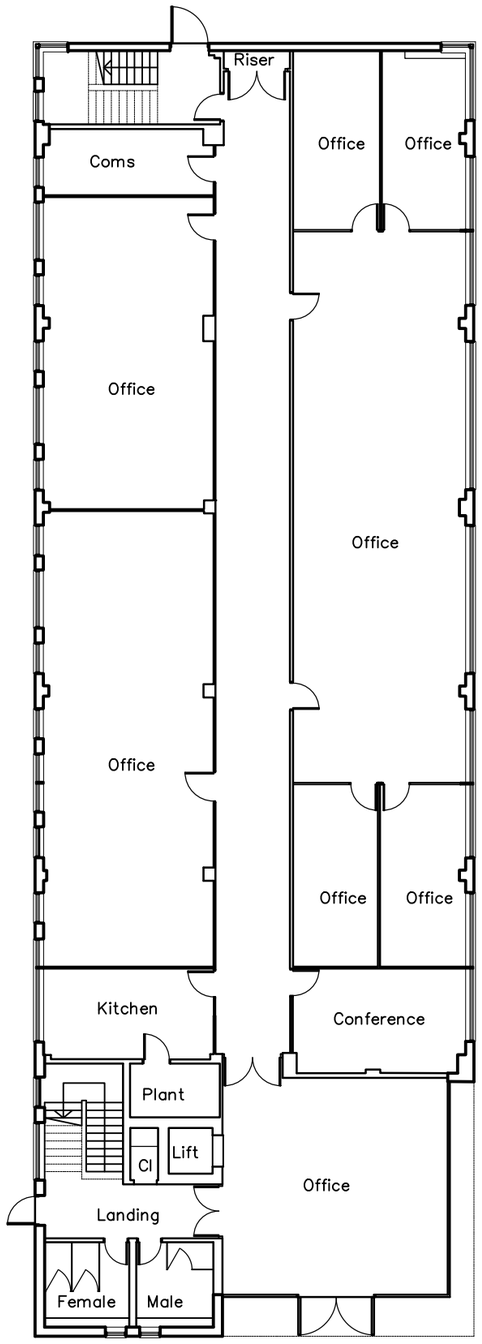


GROUND FLOOR PLAN

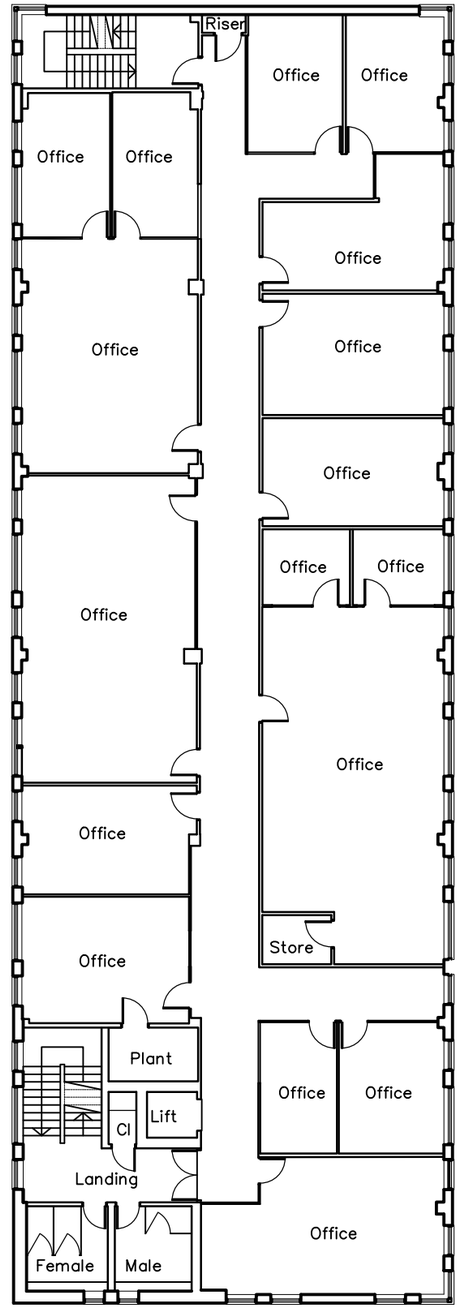


FIRST FLOOR PLAN

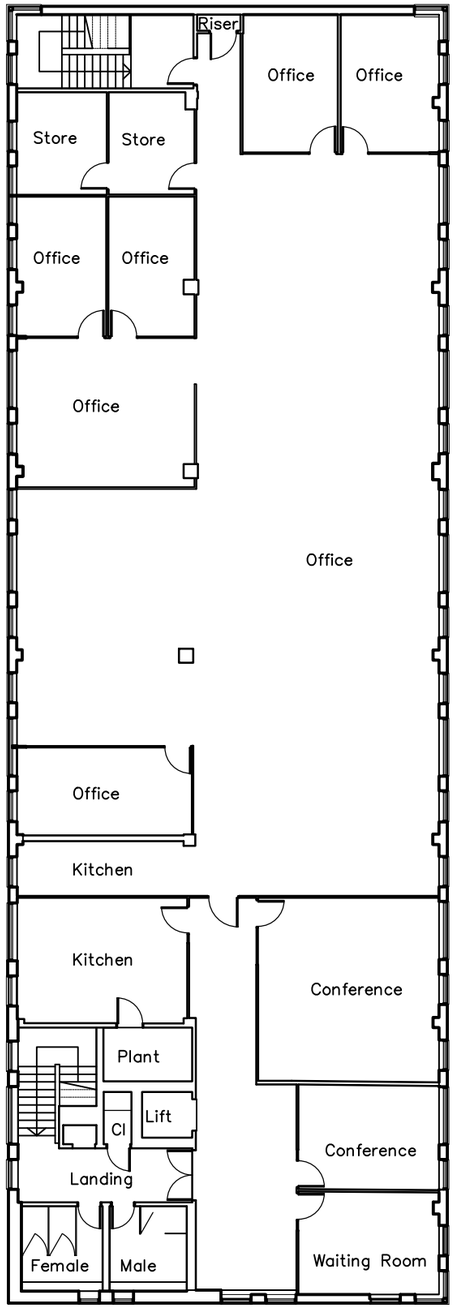


SECOND FLOOR PLAN

RDJW ARCHITECTS

RDJW ARCHITECTS LIMITED
QUOIN HOUSE
11 EAST PARK . CRAWLEY
WEST SUSSEX . RH10 6AN
TEL : 01293 404300
FAX : 01293 404299
EMAIL : info@rdjwarchitects.co.uk
WEB : www.rdjwarchitects.co.uk

ISO 9001 REGISTERED FIRM

INVESTOR IN PEOPLE

| | | |
|---|---|---|
| A | Title amended. | 10.04.15 MC |

PROJECT
South Point
Old Brighton Road
Crawley

Survey Floor Plans

DATE 17.03.15
DRAWN MC
CHECKED

SCALE 1:200 @ A3
DRG. NO. 4644–002
REV. A