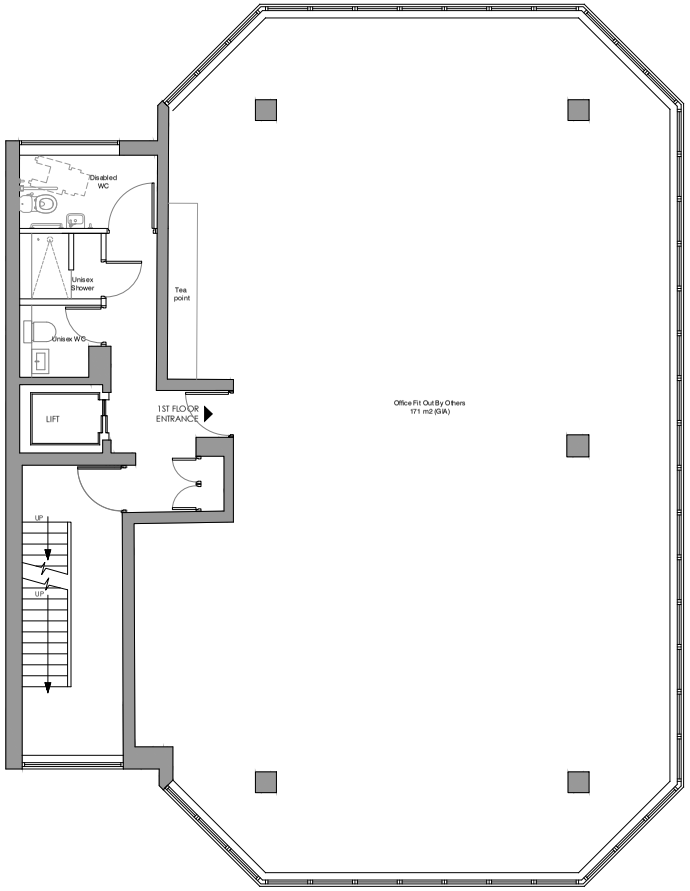

01 / 1201 First Floor Plan
Scale1:50

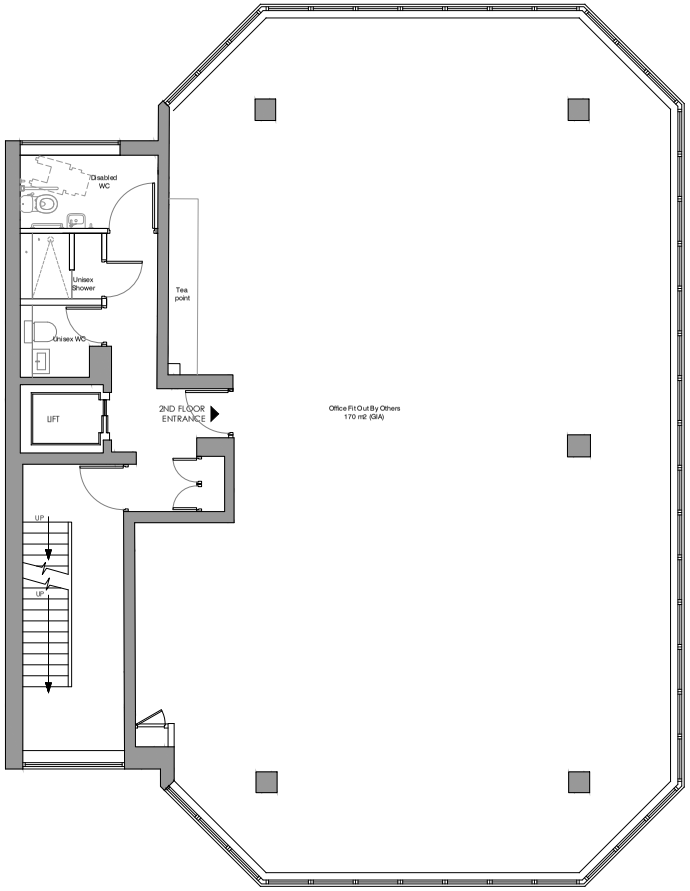

01 / 1201 Second Floor Plan
Scale1:50

This drawing is copyright © of Yelo Architects Limited

Do not scale from this drawing. Work to figured dimensions only.

Dimensions to be taken on site prior to manufacture, fabrication or installation.

Any discrepancies to be reported to Yelo Architects immediately.

ISSUED FOR MARKETING

Rev	Date	Description
-	-	-
-	-	-
-	-	-
-	-	-
-	-	-
-	-	-
M1	09.02.22	General plan

Yelo Architects Ltd
Mocatta House, Spaces
Trafalgar Pl,
Brighton
BN1 4DU

T 01273 608 444
E hello@yeloarchitects.com
W yeloarchitects.com
Twitter yeloarchitects

PROJECT	YO398 Claremont House
DRAWING TITLE	Proposed First & Second Floor Plan
DRAWING NO	YO398 - 1201
SCALE	1/50 @ A1
DATE	09/02/22
REV	M1